NOTES
WRITTEN DIMENSIONS TO BE PREFERRED TO SCALED.

This Map is Reproduced from Ordnance Survey Material with the Permission of Ordnance Survey on Behalf of The Controller of Her Majesty's Stationery Office. © Crown Copyright.
Unauthorised Reproduction Infringes Crown Copyright and May Lead to Prosecution or Civil Proceedings.
Licence Number 100019803. Published 2009.

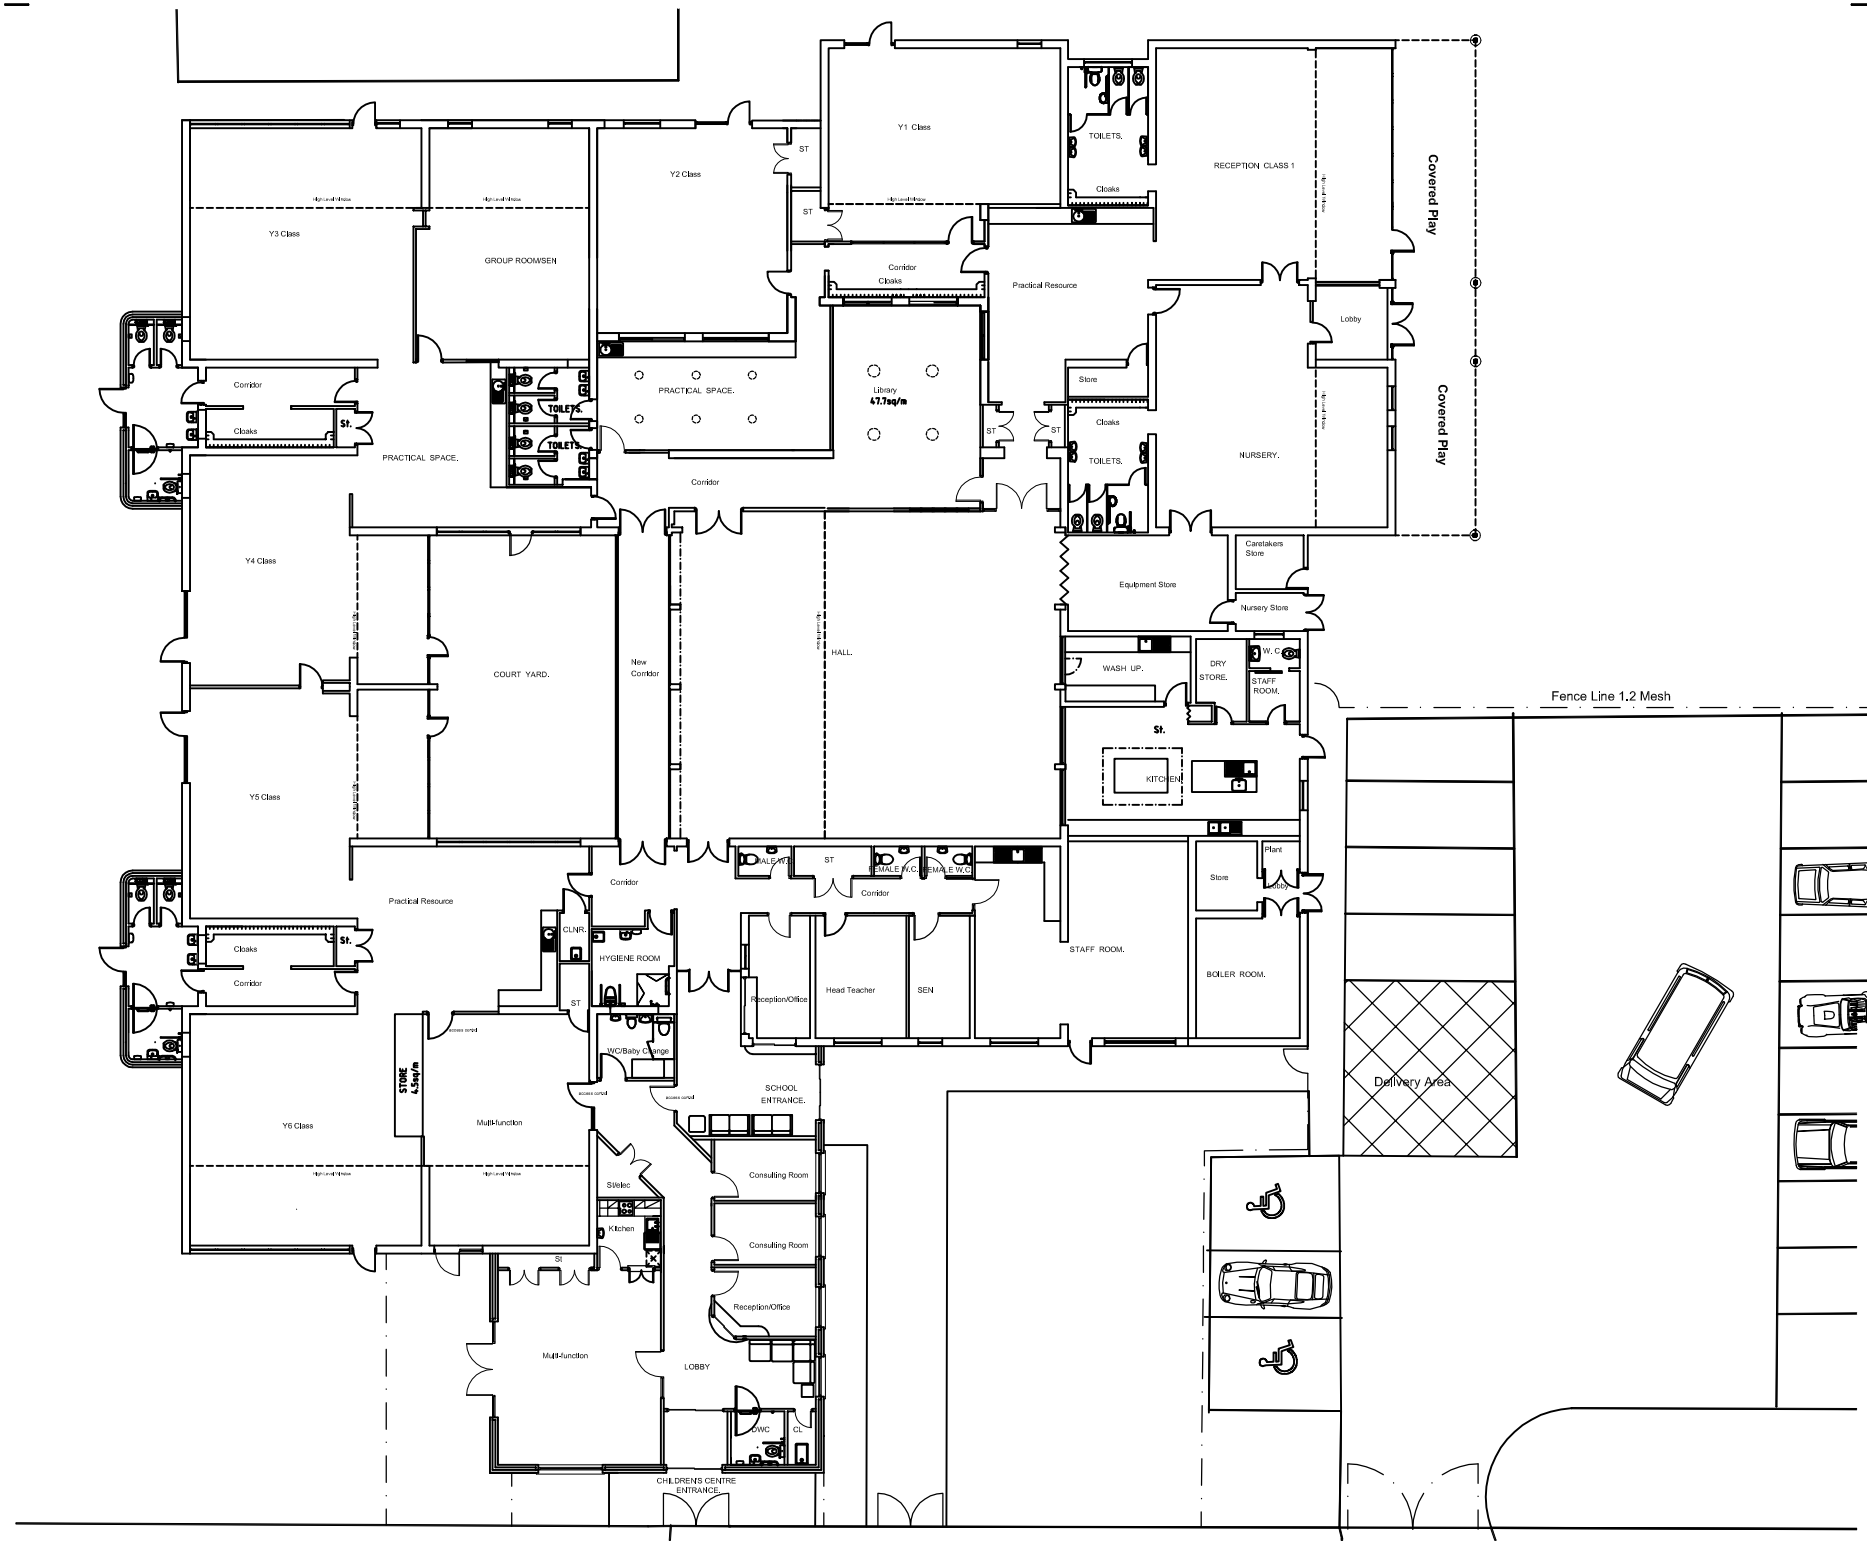

REV	DATE		INITIALS	REVIEWED
B	19 1 11	CHIDRENS CENTRE UPDATED	SJC	GM
A	7 12 10	PLAN UPDATED	SJC	GM

WIRRAL
TECHNICAL SERVICES DEPARTMENT

Cheshire Lines Building,
Canning Street,
Birkenhead,
Wirral. CH41 1ND.
Tel. 0151 - 606 2000
Fax. 0151 - 606 2158
e-Mail: technicalservices@wirral.gov.uk

PROJECT
CATHCART STREET PRIMARY SCHOOL
CATHCART STREET
BIRKENHEAD CH41 3JY

DRAWING TITLE
PROPOSED FLOOR PLANS

DRAWN	REVIEWED	AUTHORISED	DRAWING NO.	REV.
SJC	GM	GM	C18719/05	B

SCALE: SJC — Printed @ A1
DATE: April 10
UPRN: 067001132000