NOTES
WRITTEN DIMENSIONS TO BE PREFERRED TO SCALED.

ANY / ALL ORDNANCE SURVEY DATA IS REPRODUCED FROM THE ORDNANCE SURVEY MAP WITH THE PERMISSION OF THE CONTROLLER OF HER MAJESTY'S STATIONERY OFFICE.
CROWN COPYRIGHT RESERVED.
METROPOLITAN BOROUGH OF WIRRAL LA 078430

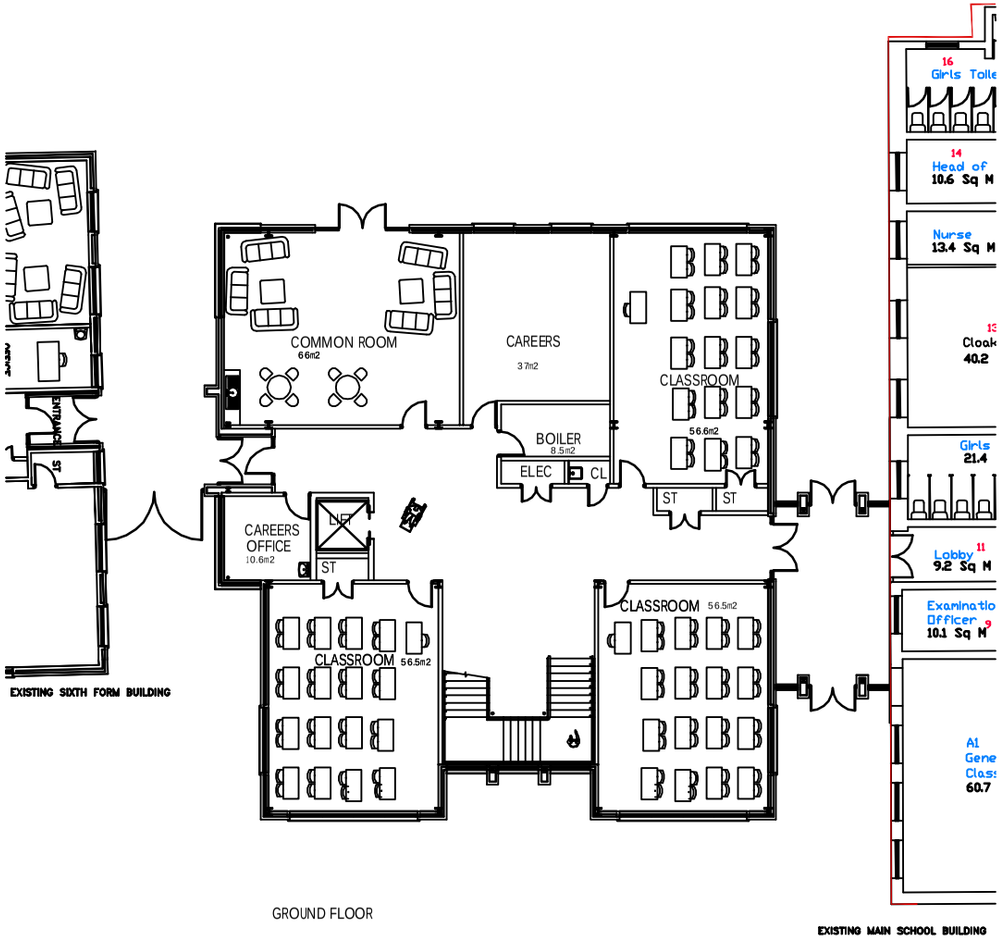

GROUND FLOOR

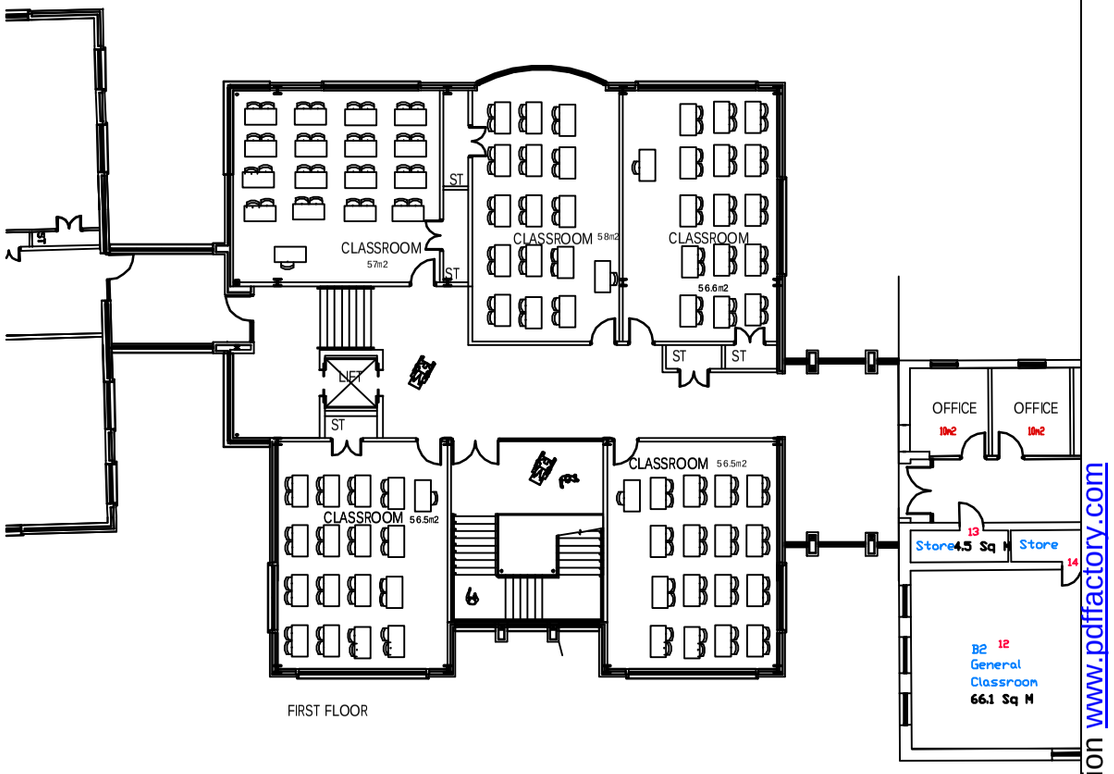

FIRST FLOOR

REV	DATE		INITIALS	CHECK

Metropolitan Borough of
WIRRAL

TECHNICAL SERVICES
DEPARTMENT
Cheshire Lines Building
Canning Street, Birkenhead,
Wirral, CH41 1ND.
Tel. 0151 - 606 2251
Fax. 0151 - 606 2186
e-Mail: technicalservices@wirral.gov.uk

PROJECT
WEST KIRBY GRAMMAR SCHOOL
GRAHAM RD WEST KIRBY

DRAWING TITLE
PHASE 3
TEACHING BLOCK
PLANS

DRAWN	CHECKED	DRAWING NO.	REV.
SJC	GM	C18034/02	
SCALE 1:100		UPRN NO. 146800072000	
DATE 27/04/07			

G.A. DOCUMENT REFERENCE: 249.5-D (27 JANUARY 2005)

PDF created with pdfFactory Pro trial version www.pdffactory.com