Metropolitan Borough of Wirral

Application 2007/6568

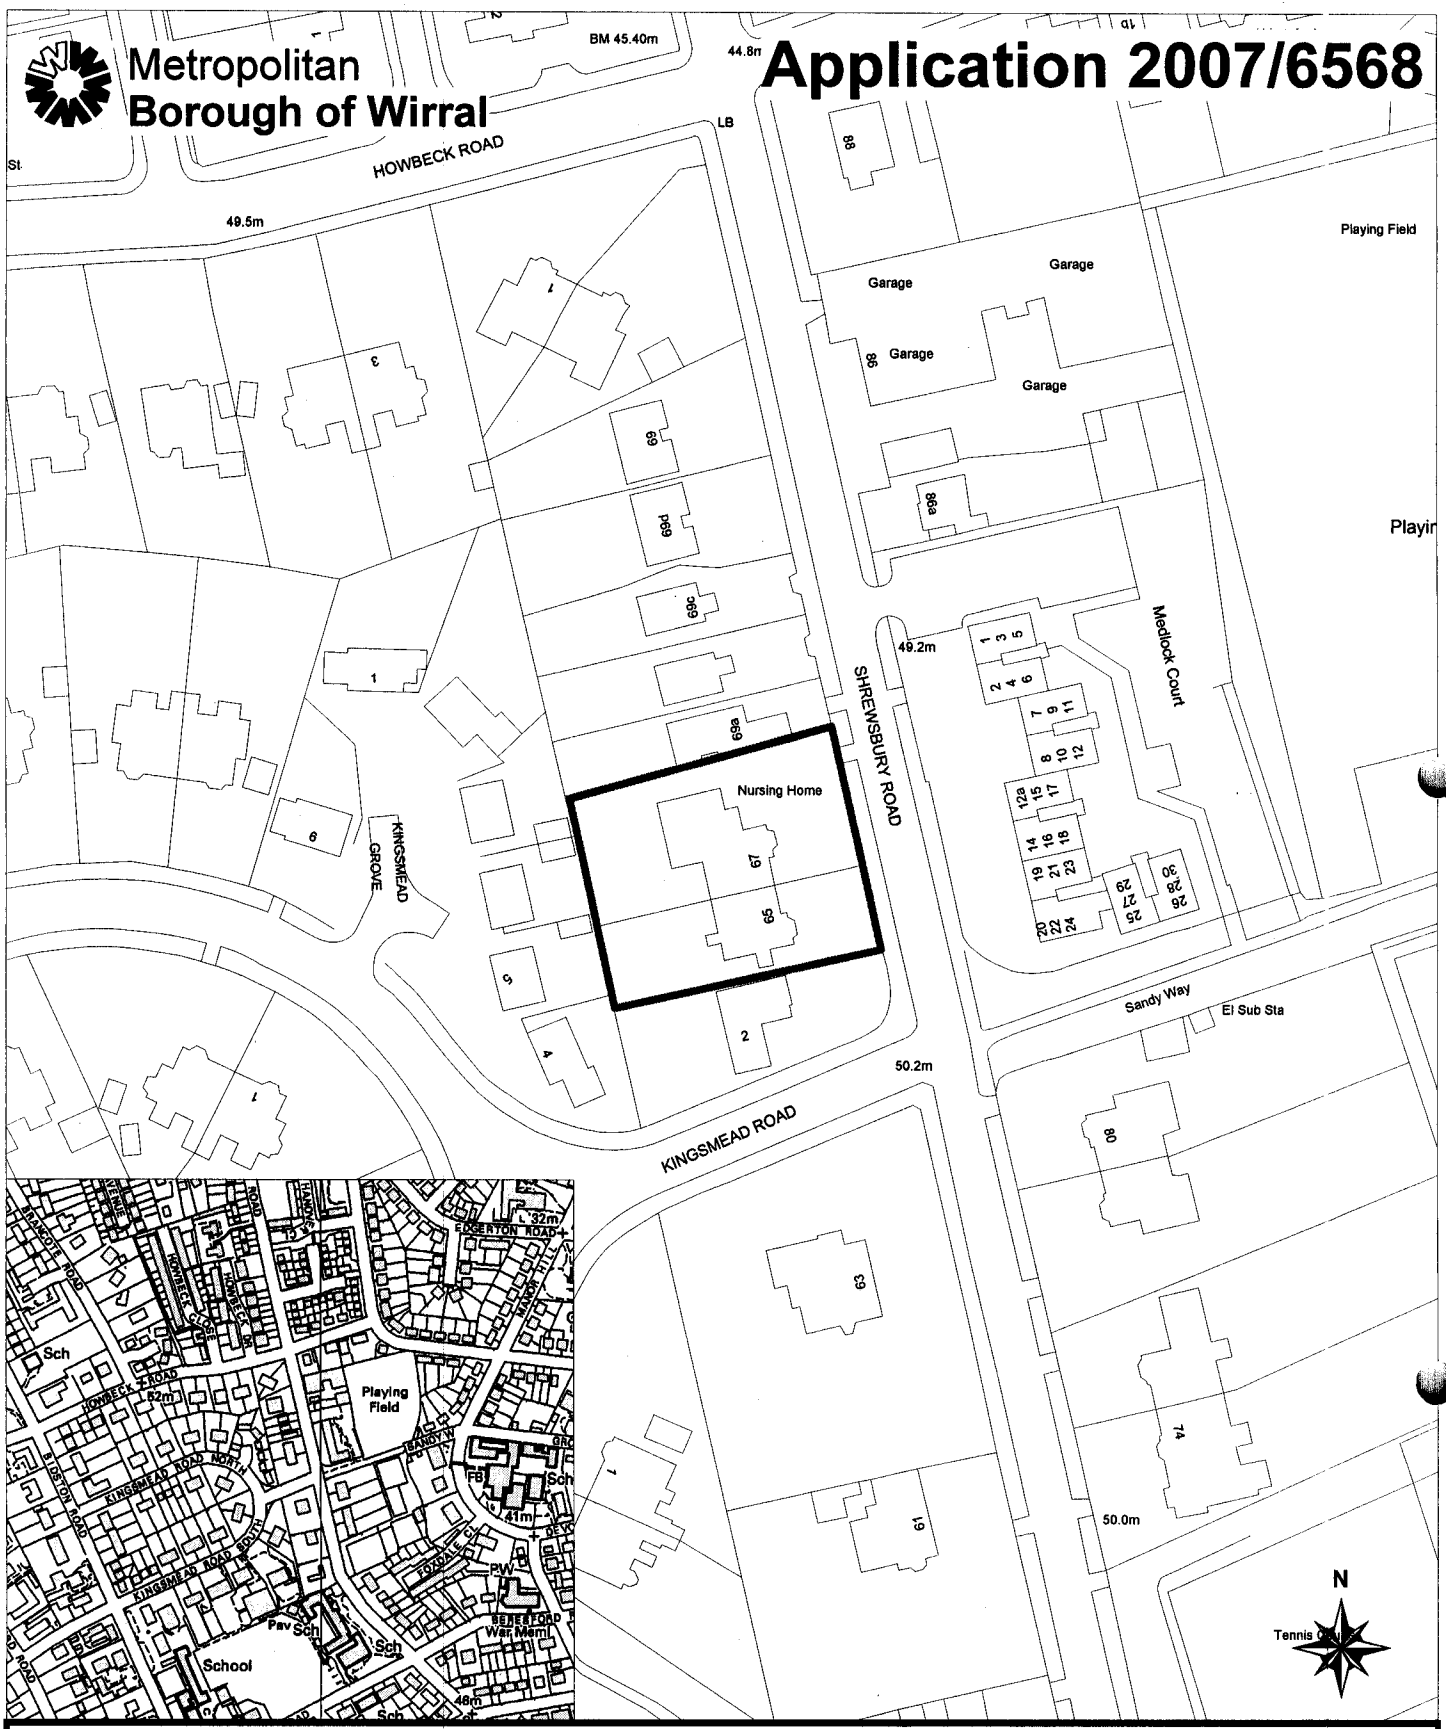

Application: 2007/6568

Location: 65-67 Shrewsbury Road Oxton Wirral CH43 6TE

CHECKED

Reproduced from the Ordnance Survey's mapping with the permission of the Controller of Her Majesty's Stationery Office. © Crown copyright. Unauthorised reproduction infringes Crown copyright and may lead to prosecution or Civil proceedings. Wirral Metropolitan Borough Council Licence 100019803

Proposal: Alterations to windows and internal layout to scheme approved on planning application APP/05/7440. Conversion into 12 apartments

Maps : 56SE

Scale: 1:1250

Ward: CLAUGHTON

Date : 30/08/2007

16