NOTES
WRITTEN DIMENSIONS TO BE PREFERRED TO SCALED.

ANY / ALL ORDNANCE SURVEY DATA IS REPRODUCED FROM THE ORDNANCE SURVEY MAP WITH THE PERMISSION OF THE CONTROLLER OF HER MAJESTY'S STATIONERY OFFICE.
CROWN COPYRIGHT RESERVED.
METROPOLITAN BOROUGH OF WIRRAL LA 076430

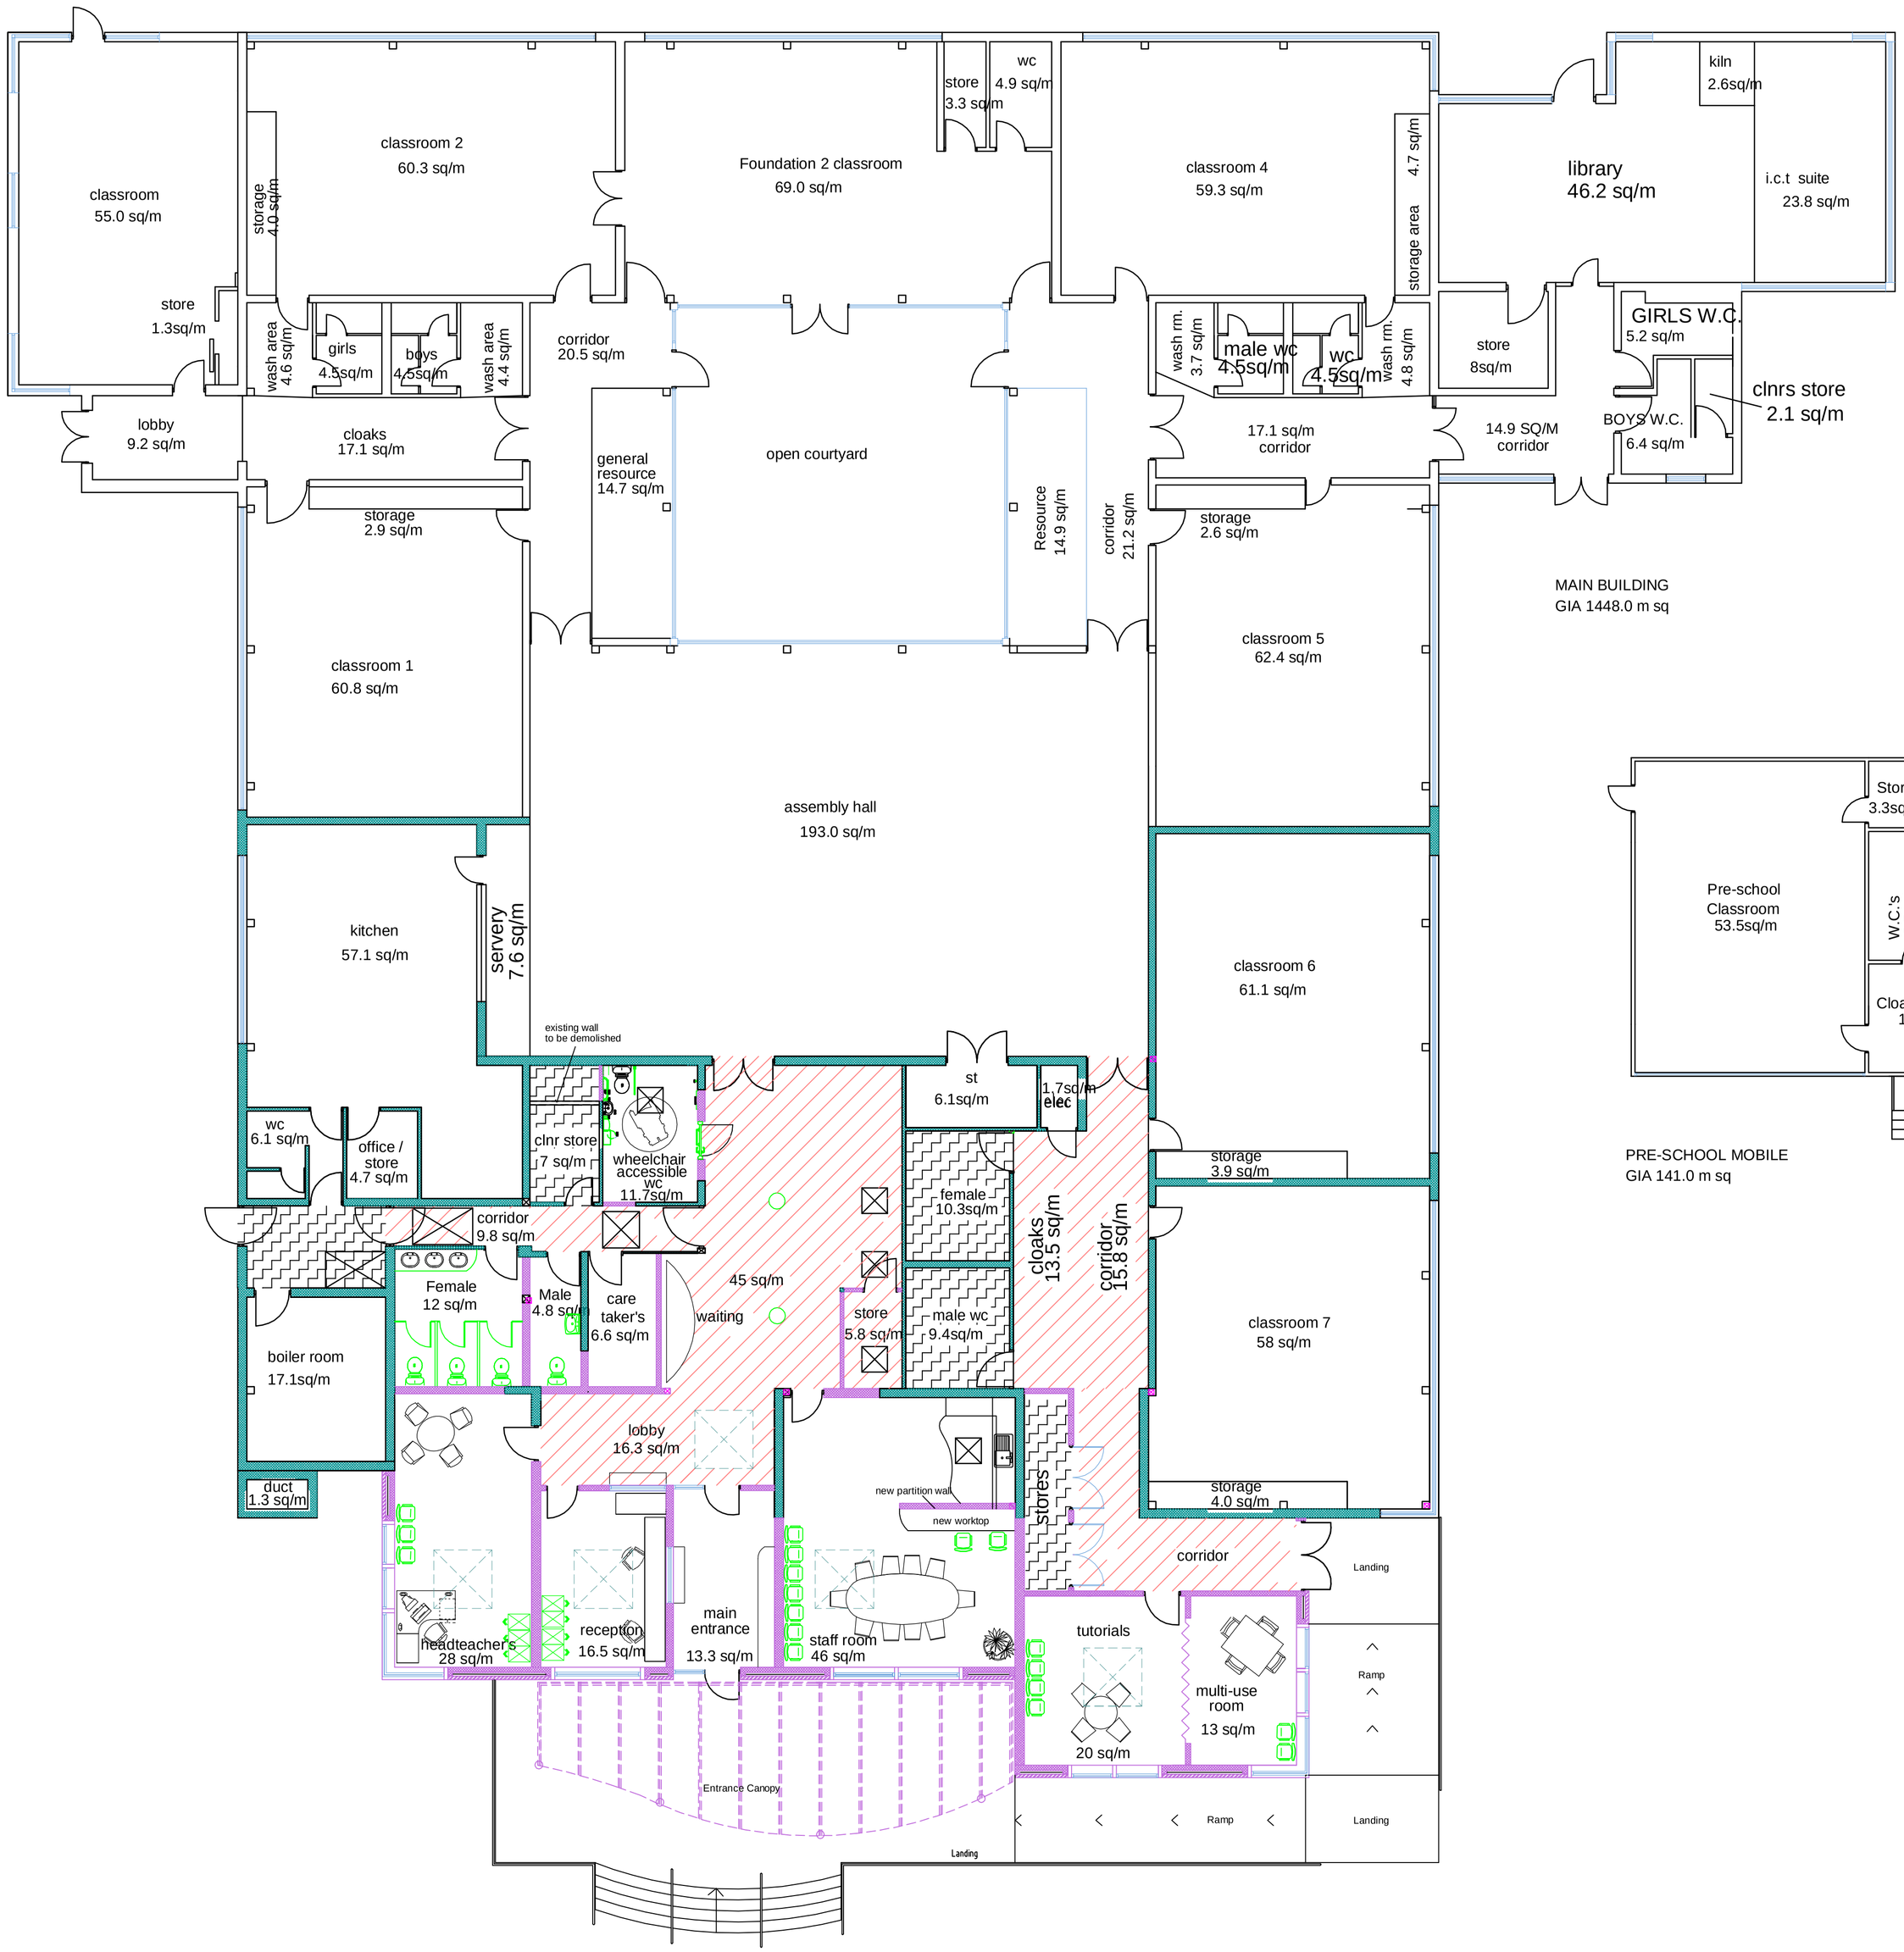

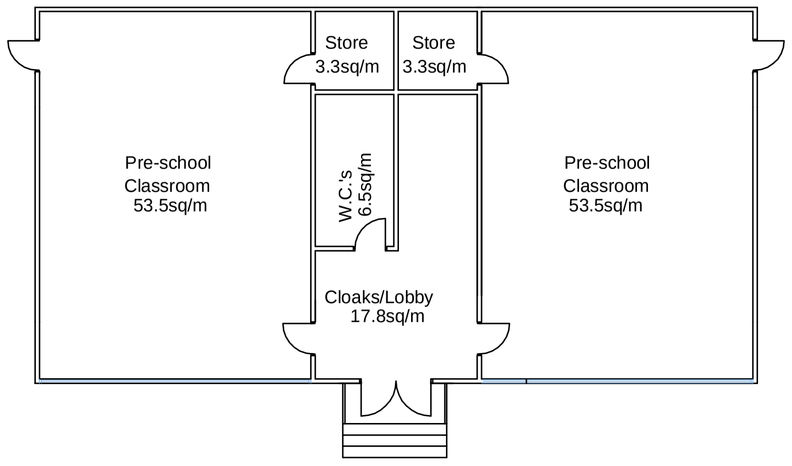

PRE-SCHOOL MOBILE
GIA 141.0 m sq

KEY

PROPOSED CIRCULATION AREAES

EXISTING AREAES TO BE REFURBISHED

PROPOSED NEW WALLS

REV	DATE		INITIALS	CHECK

Metropolitan Borough of
WIRRAL
TECHNICAL SERVICES DEPARTMENT
Cheshire Lines Building
Canning Street, Birkenhead,
Wirral. CH41 1ND.
Tel. 0151 - 606 2291
Fax. 0151 - 606 2188
e-Mail: technicalservices@wirral.gov.uk
ISO 9001 : 2000. Certificate No. FS 28952

PROJECT
GAYTON PRIMARY SCHOOL
GAYTON ROAD, HESWALL
CH60 8PZ

DRAWING TITLE
PROPOSED FLOOR PLAN

DRAWN	CHECKED	DRAWING NO.	REV.
N.A.		B02309/03	
SCALE 1:100 @ A1		UPRN NO. 139000202000	
DATE Feb, 09			

Q.A. DOCUMENT REFERENCE: 249.5–D (27 JANUARY 2005)