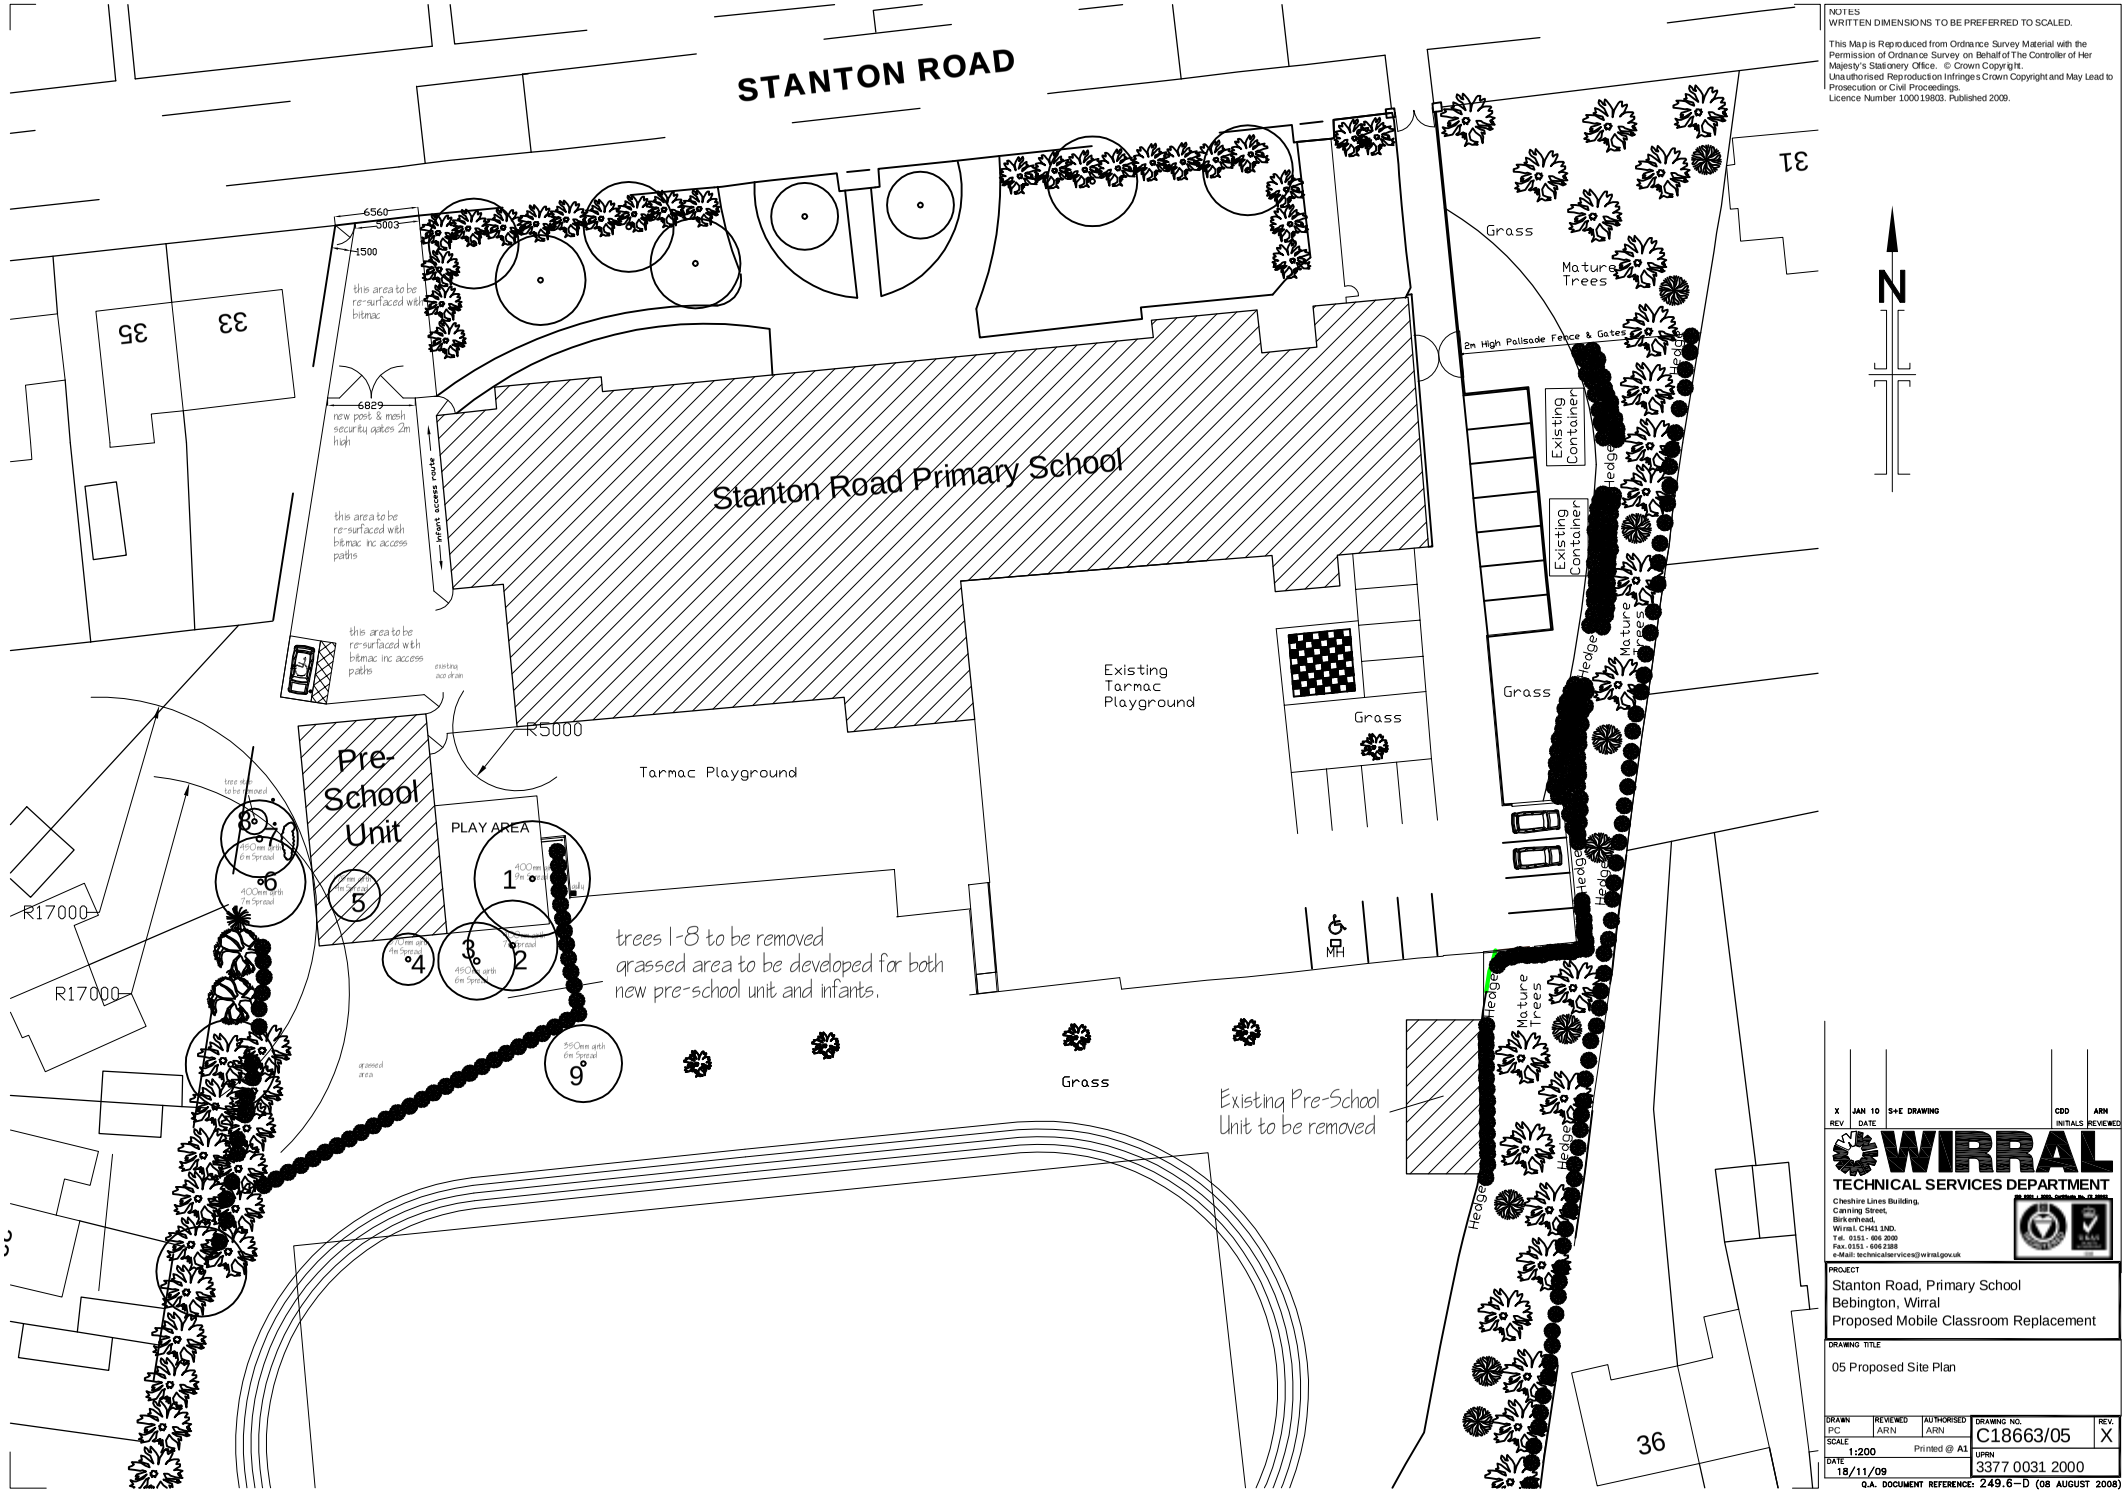

NOTES
WRITTEN DIMENSIONS TO BE PREFERRED TO SCALED.

This Map is Reproduced from Ordnance Survey Material with the Permission of Ordnance Survey on Behalf of The Controller of Her Majesty's Stationery Office. © Crown Copyright. Unauthorised Reproduction Infringes Crown Copyright and May Lead to Prosecution or Civil Proceedings. Licence Number 100019803. Published 2009.

REV	DATE		INITIALS	REVIEWED
X	JAN 10	S+E DRAWING	CDD	ARN

WIRRAL
TECHNICAL SERVICES DEPARTMENT
Cheshire Lines Building,
Canning Street,
Birkenhead,
Wirral. CH41 1ND.
Tel. 0151 - 606 2000
Fax. 0151 - 606 2388
e-Mail: technicalservices@wirral.gov.uk

PROJECT
Stanton Road, Primary School
Bebington, Wirral
Proposed Mobile Classroom Replacement

DRAWING TITLE
05 Proposed Site Plan

DRAWN	REVIEWED	AUTHORISED	DRAWING NO.	REV.
PC	ARN	ARN	C18663/05	X

SCALE 1:200 Printed @ A1
DATE 18/11/09
UPRN 3377 0031 2000
Q.A. DOCUMENT REFERENCE: 249.6-D (08 AUGUST 2008)