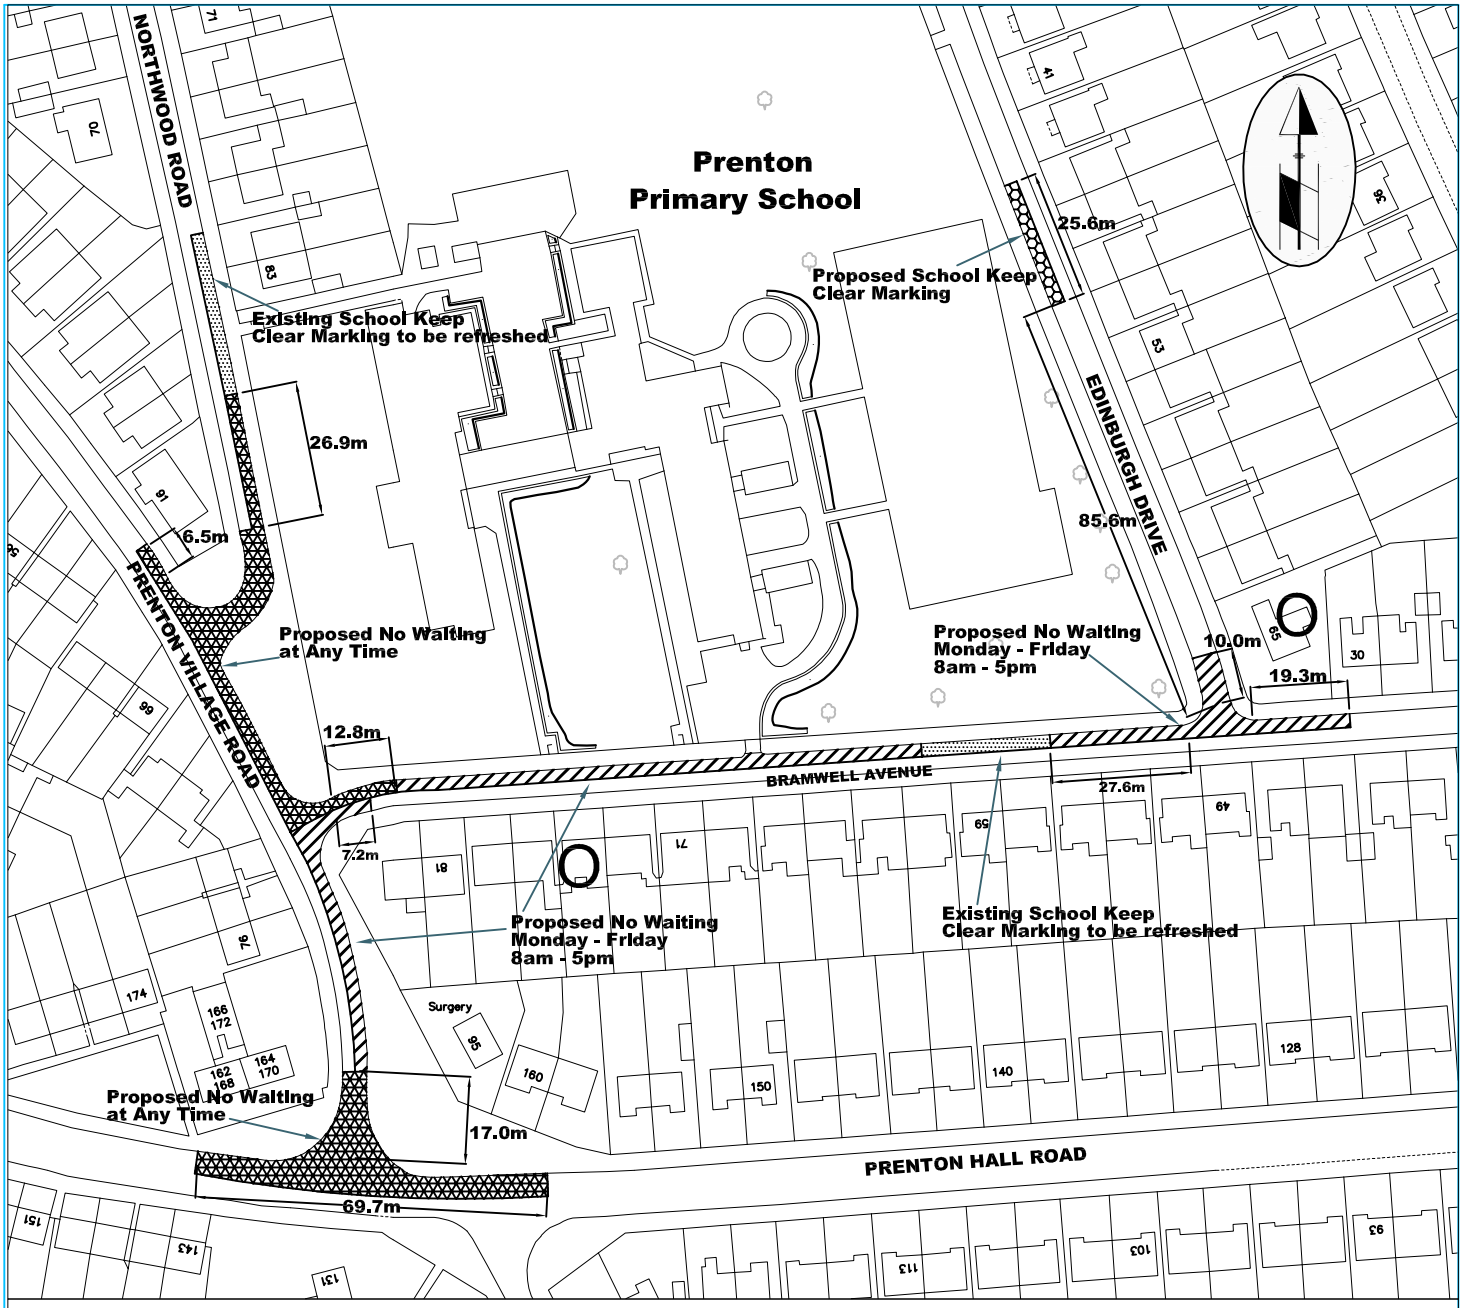

KEY

Proposed no waiting at any time Traffic Regulation Order

Proposed no waiting 8am-5pm Monday -Friday Traffic Regulation Order

Existing School Keep Clear markings to be refreshed

Proposed School Keep Clear Marking

O - Objector

WIRRAL

Technical Services Department
David Green
Director

School Keep Clear Audit
Proposed Layout
Prenton Primary, Bramwell Avenue
(Prenton Ward)

Scale	1:1500	Date	March 2011	Plan Ref No.	B.Eng/1/11/B