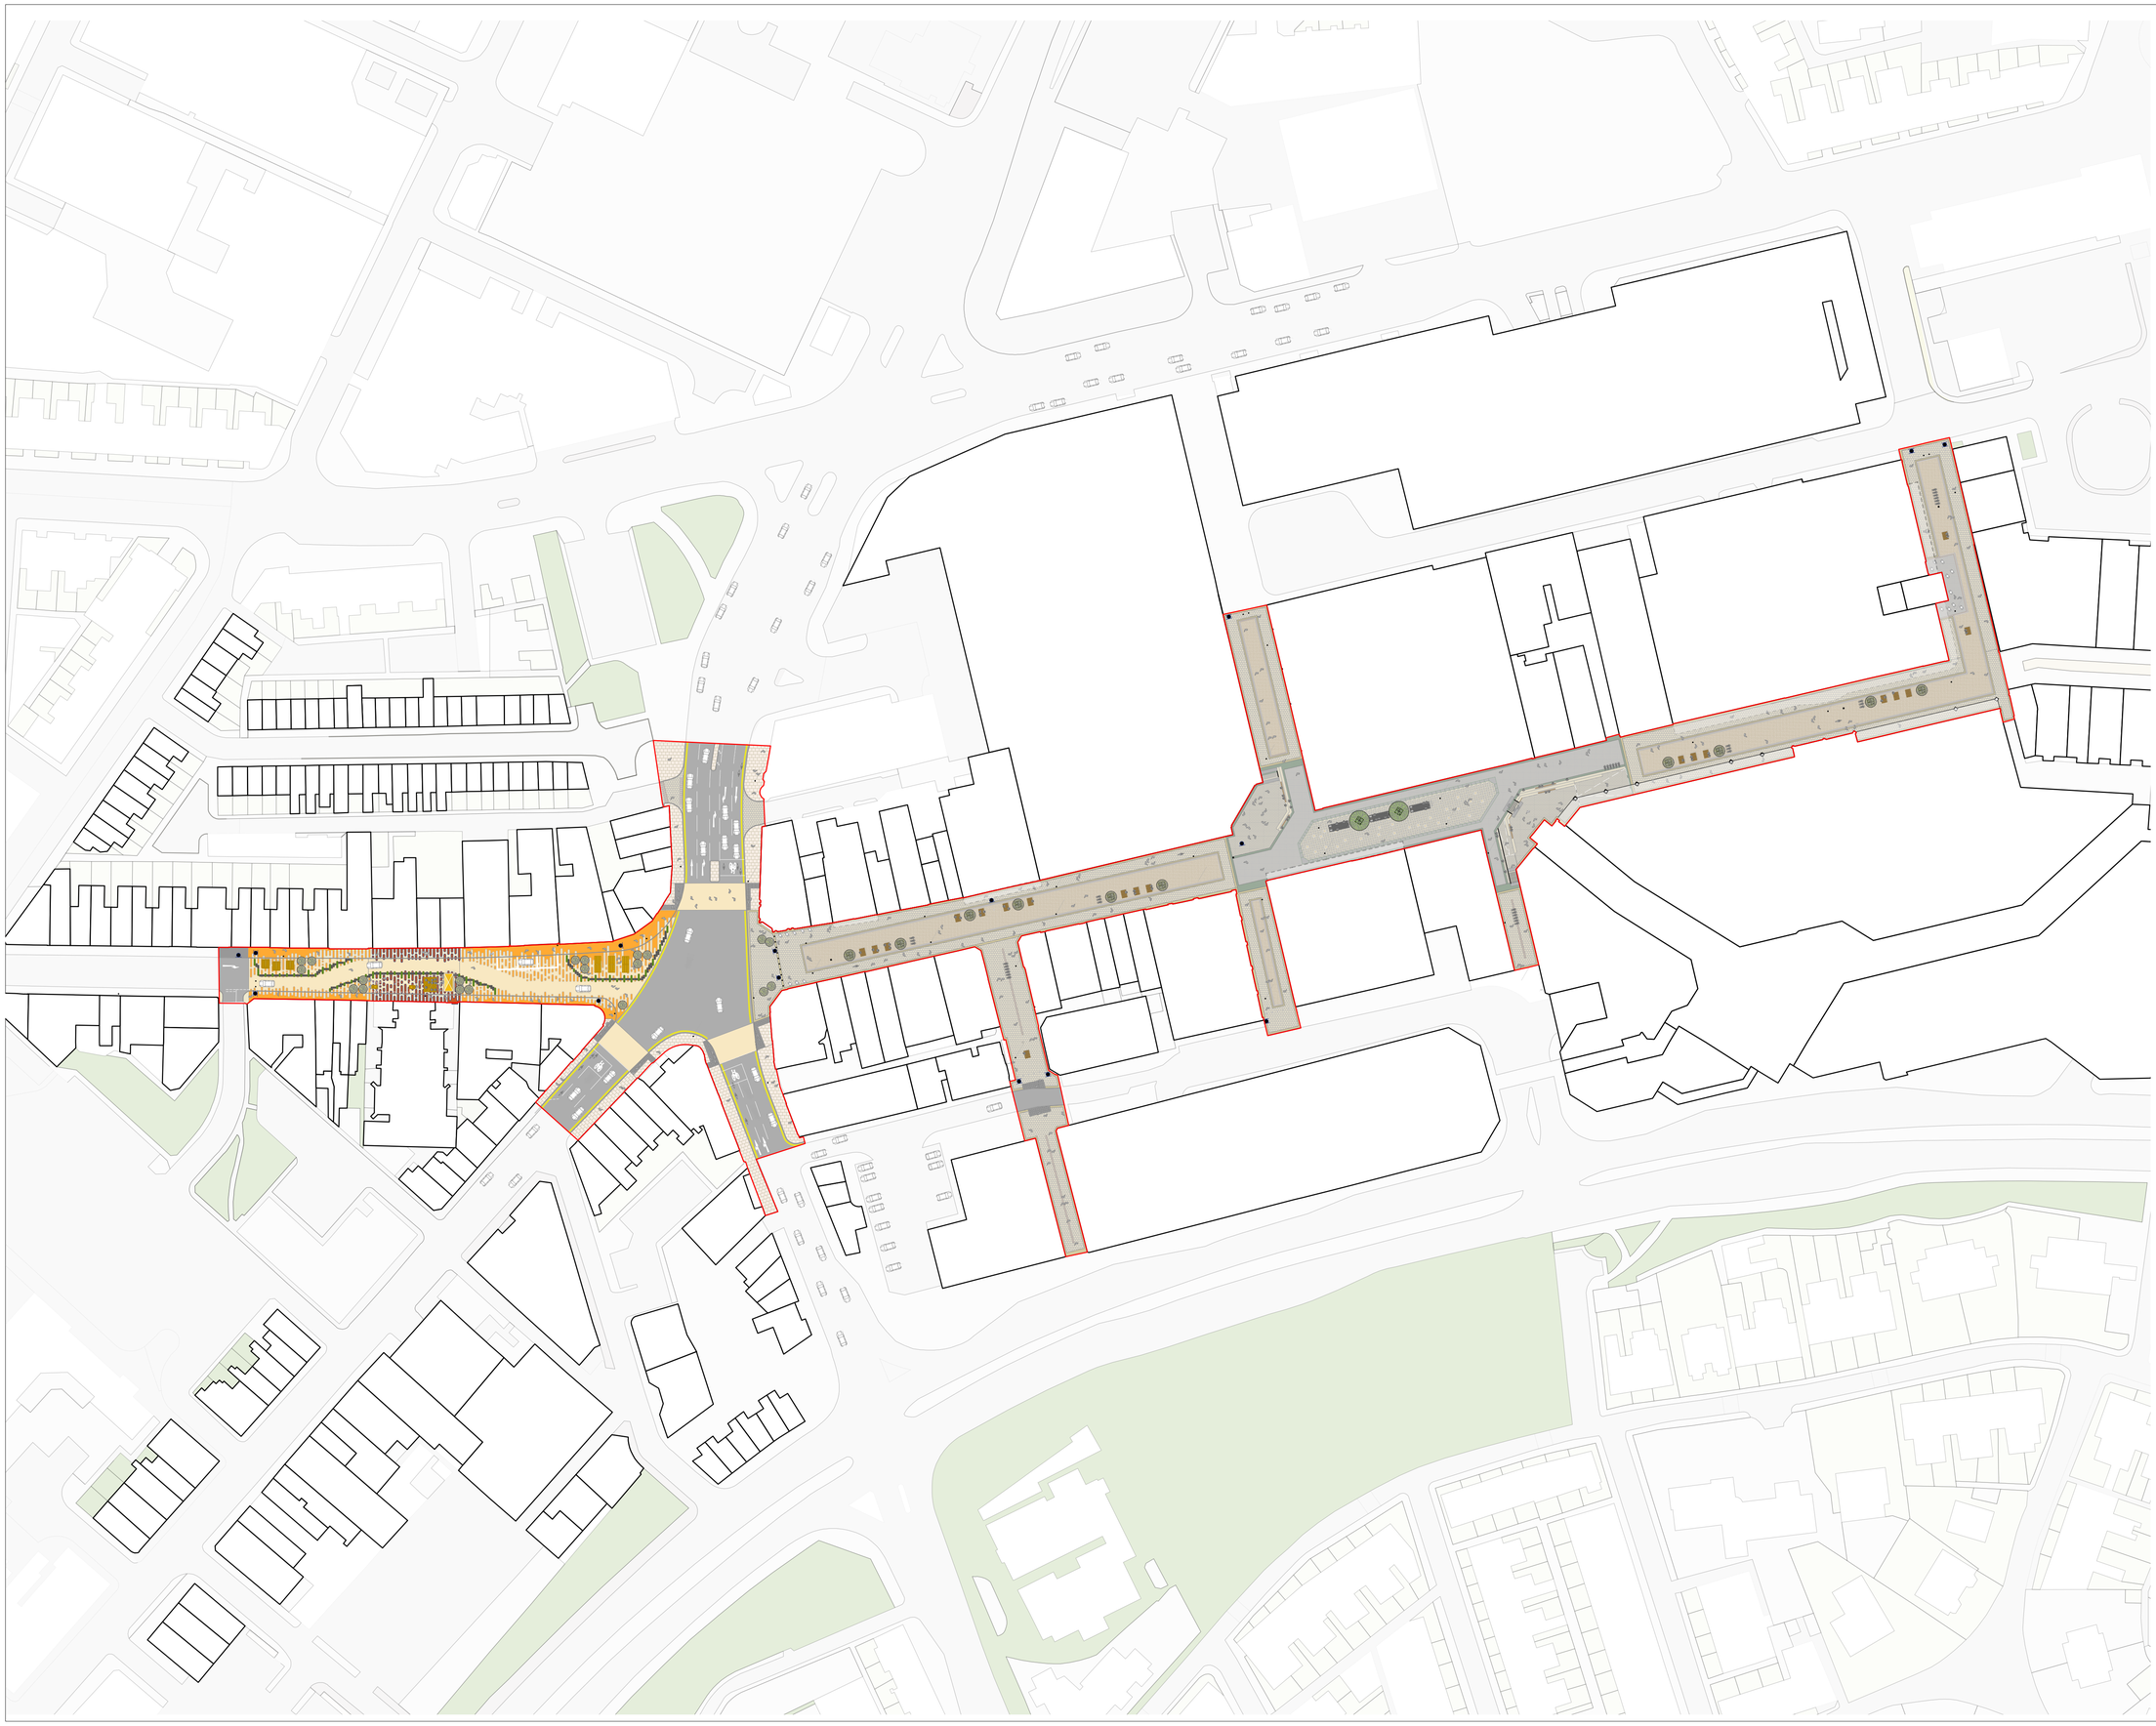

© THIS DRAWING IS COPYRIGHT PROTECTED AND MAY NOT BE REPRODUCED IN WHOLE OR PART WITHOUT WRITTEN AUTHORITY FROM THE OWNER.

NOTES:

1. Do not scale from this drawing.
2. Always work to noted dimensions.
3. All dimensions are in millimetres unless otherwise stated.
4. All setting out, levels and dimensions to be agreed on site.
5. The dimensions of all materials must be checked on site before being laid out.
6. This drawing must be read with the relevant specification clauses and detail drawings.
7. Order of construction and setting out to be agreed on site.

LOCATION PLAN

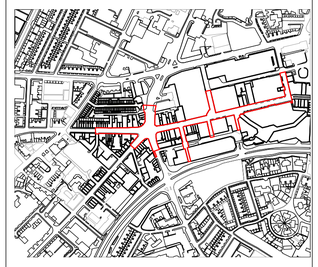

KEY

HARDWORKS KEY

- **Sandstone Flags** Refer to Spec Clause Q251/S404
- **Sandstone Setts** Refer to Spec Clause Q251/S405
- **Sandstone Flags** Refer to Spec Clause Q251/S407
- **Sandstone Special Flags** Refer to Spec Clause Q251/S406
- **Sandstone Special Edging Flags** Refer to Spec Clause Q251/S408
- **Sandstone & Ceramic Specials** Refer to Spec Clause Q251/S409
- **Sandstone Edging Setts** Refer to Spec Clause Q251/S410
- **Granite Edging Setts** Refer to Spec Clause Q251/S411
- **100% Natural Coated Pre-cast Concrete Units** Refer to Spec Clause Q251/S314
- **100% Natural Coated Pre-cast Concrete Special Units** Refer to Spec Clause Q251/S314
- **Buff Asphalt** To a Engineer's Specification
- **Asphalt Paint** Colour: RAL - Orange
- **Asphalt Paint** Colour: RAL - Green yellow
- **Asphalt Paint** Colour: RAL - Pure orange
- **Tactile Hazard Warning** Refer to Spec Clause Q251/S306
- **Tactile Blister Paving** Refer to Spec Clause Q251/S307
- **Stick-on Tactile Hazard Paving** Refer to Spec Clause Q251/S308

KERBS AND EDGES KEY

- **100% Natural Stone Coated Concrete Pre-cast Flush Channel** Refer to Spec Clause Q251/S314
- **100% Natural Stone Coated Concrete Pre-cast Entry Kerb** Refer to Spec Clause Q251/S308
- **Granite Flush Channel** Refer to Spec Clause Q251/S305
- **Sandstone Plinths** Refer to Spec Clause Q251/S134
- **Sandstone Steps** Refer to Spec Clause Q251/S140

SOFTWORKS KEY

- **Oval Planters (2 sizes)** Ornamental Grasses - Refer to planting schedule
- **Tree Planter** Ornamental Grasses - Refer to planting schedule

TREE KEY

- **Tree Type 1 - Acer campestre 'Elsrijk'** Refer to planting schedule
- **Tree Type 2 - Betula jacquemontii** Refer to planting schedule
- **Tree Type 3 - Multi-stem Betula utilis** Refer to planting schedule

FURNITURE KEY

- **Timber Plinths** Refer to Spec Clause Q251/S304
- **Single sided Timber Bench** Refer to Spec Clause Q251/S309
- **Timber Seating Top** Refer to Spec Clause Q251/S301
- **Bespoke Tree Grille** Refer to Spec Clause Q251/S12
- **Litter Bins** Refer to Spec Clause Q251/S05
- **Handrail** Refer to Spec Clause L251/ 250
- **Cycle Stand** Refer to Spec Clause Q251/S10
- **Automatic Bollard** Refer to Engineers Spec
- **Static Fixed Bollard** Refer to Engineers Spec
- **Proposed Highways Signage** Refer to Engineers Spec

TEMPORARY FURNITURE KEY

- **Oval Shrub Planter** Refer to Spec Clause Q251/S324
- **Oval Shrub Planter** Refer to Spec Clause Q251/S325
- **Giant Tree Planter** Refer to Spec Clause Q251/S321
- **Picnic Bench 1m** Refer to Spec Clause Q251/S320
- **Picnic Bench 2m** Refer to Spec Clause Q251/S319
- **Colourful Picnic Sets** Refer to Spec Clause Q251/S317
- **Shipping Container Stage** Refer to Spec Clause Q251/S
- **Street Play - Cornhole Pitch** Refer to Spec Clause Q251/S
- **Street Play - Giant Jenga** Refer to Spec Clause Q251/S

Revision	Date	Description	Drawn	Apprvd.
S1-P03	12-05-23	Stage 4 - GA Issue	SP	SS
S1-P02	27-04-23	Stage 4 - GA Issue	SP	SS
S1-P01	03-10-22	Stage 3 GA initial issue	SS	SS

Planit I.E. Limited

E: info@planit-ie.com **W:** planit-ie.com

MANCHESTER
2 Back Grafton St , Altrincham, WA14 1DY
T: 0161 928 9281

LONDON
Unit 6 Waterside, 44-48 Wharf Road, London, N1 7UX
T: 0207 253 5678

LIVERPOOL
Tempest 5.3, 12 Tithebarn Street, Liverpool, L2 2DT
T: 0151 363 1230

Client Wirral Borough Council

Project Grange Road, Birkenhead

Drg Title General Arrangement

Created on	Created by	Approved by
21/10/22	SP	SS

Scale	Size	Workstage
1:750	A1	STAGE 04

Drg No.	Suitability	Revision
2902-PLA-XX-XX-DR-L-0001	S1	P03

© Planit I.E. Limited