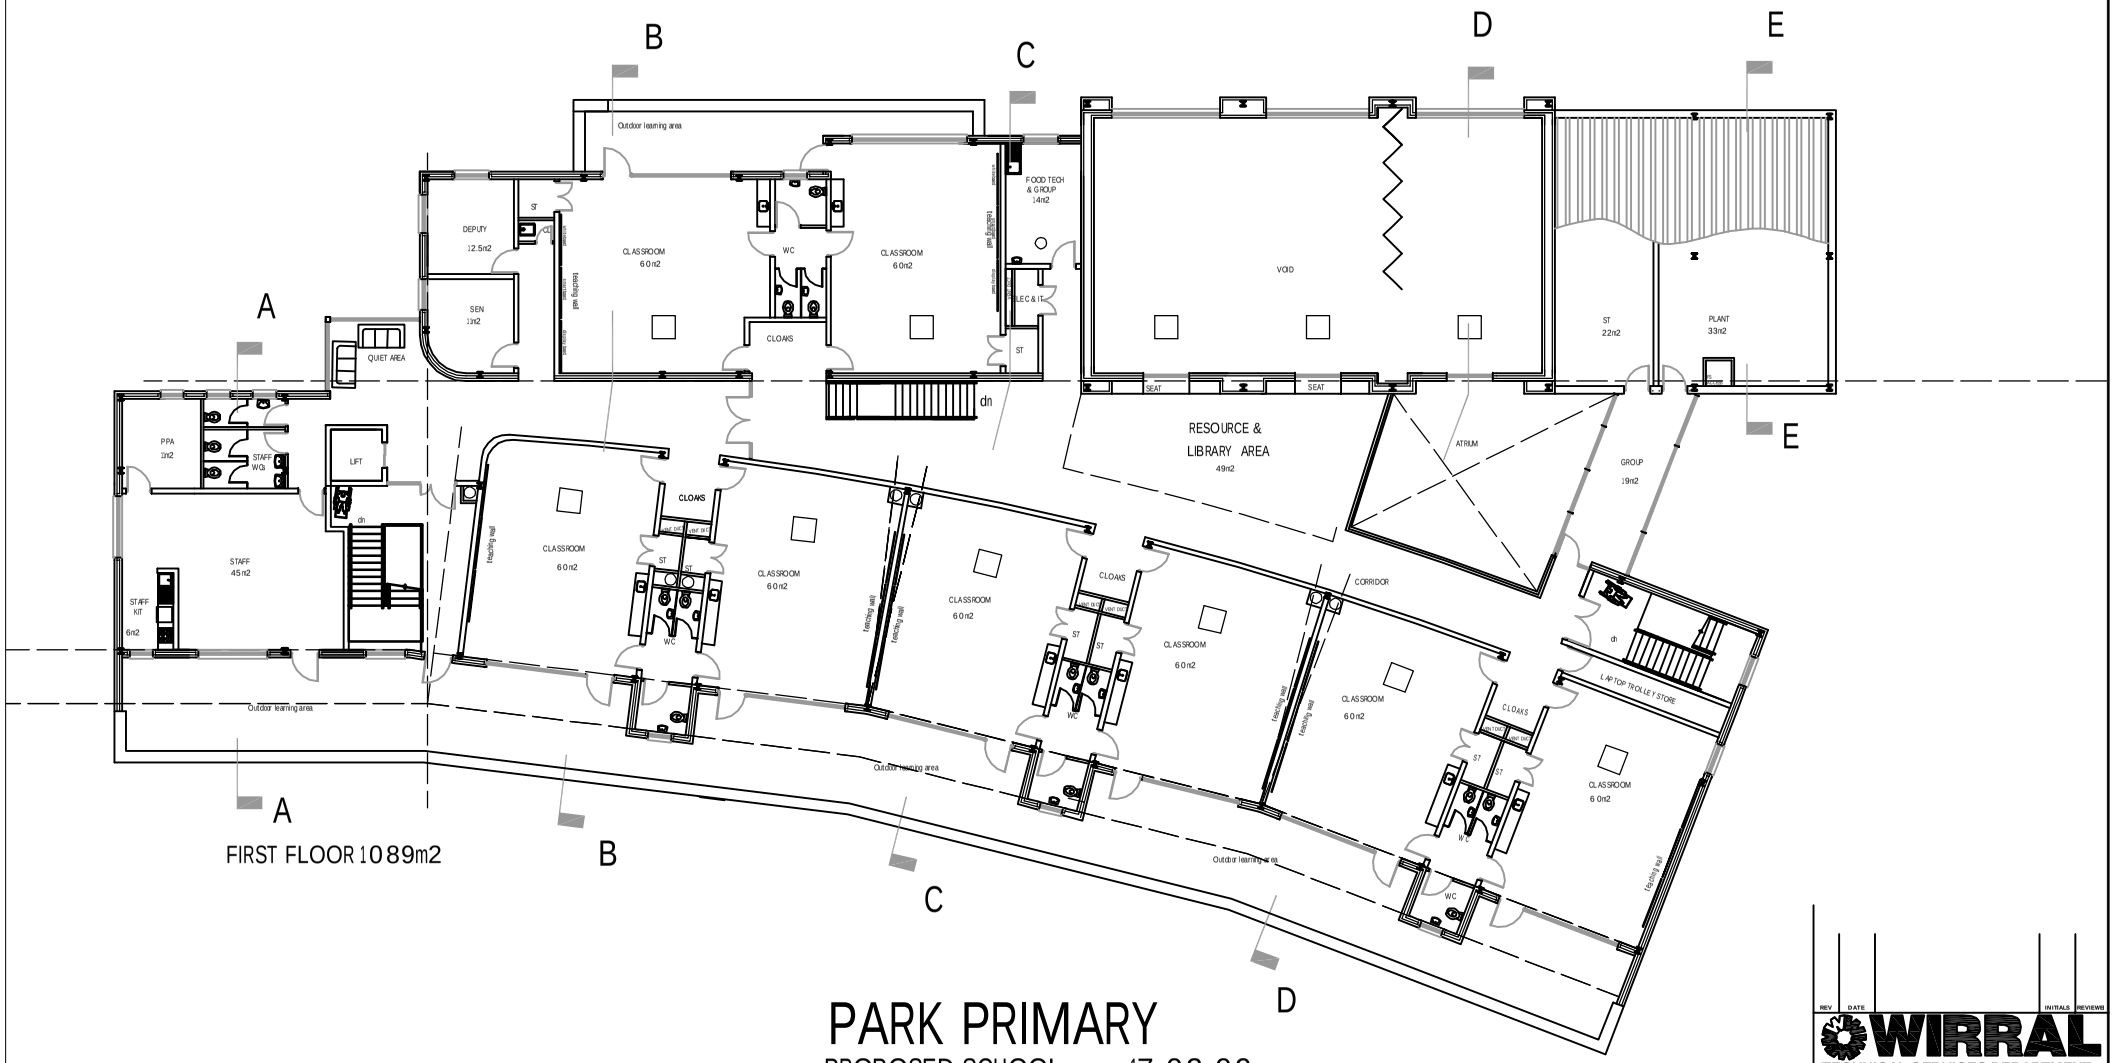

PARK PRIMARY

PROPOSED SCHOOL 17 02 09

NOTES
WRITTEN DIMENSIONS TO BE PREFERRED TO SCALED.

This Map is Reproduced from Ordnance Survey Material with the Permission of Ordnance Survey on Behalf of The Controller of Her Majesty's Stationery Office. © Crown Copyright. Unauthorised Reproduction Infringes Crown Copyright and May Lead to Prosecution or Civil Proceedings. Licence Number 100019803. Published 2008.

REV. DATE INITIALS REVIEWS

WIRRAL
TECHNICAL SERVICES DEPARTMENT
Cheshire Lines Building,
Canning Street,
Birkenhead,
Wirral. CH41 1ND.
Tel. 0151 - 606 2000
Fax. 0151 - 606 2188
e-Mail: technicalservices@wirral.gov.uk

PROJECT
PARK PRIMARY SCHOOL
WOODSTOCK ROAD
WALLASEY

DRAWING TITLE
PROPOSED NEW SCHOOL
FIRST FLOOR PLAN

DRAWN	REVIEWED	AUTHORISED	DRAWING NO.	REV.
SJC	GM		C18478/02	

SCALE 1:100 Printed @ A1
DATE 17/02/09
UPRN

Q.A. DOCUMENT REFERENCE: 249.6-D (08 AUGUST 2008)

PDF created with pdfFactory Pro trial version www.pdffactory.com