NOTES
WRITTEN DIMENSIONS TO BE PREFERRED TO SCALED.

This Map is Reproduced from Ordnance Survey Material with the Permission of Ordnance Survey on Behalf of The Controller of Her Majesty's Stationery Office. © Crown Copyright. Unauthorised Reproduction Infringes Crown Copyright and May Lead to Prosecution or Civil Proceedings. Licence Number 100019803. Published 2009.

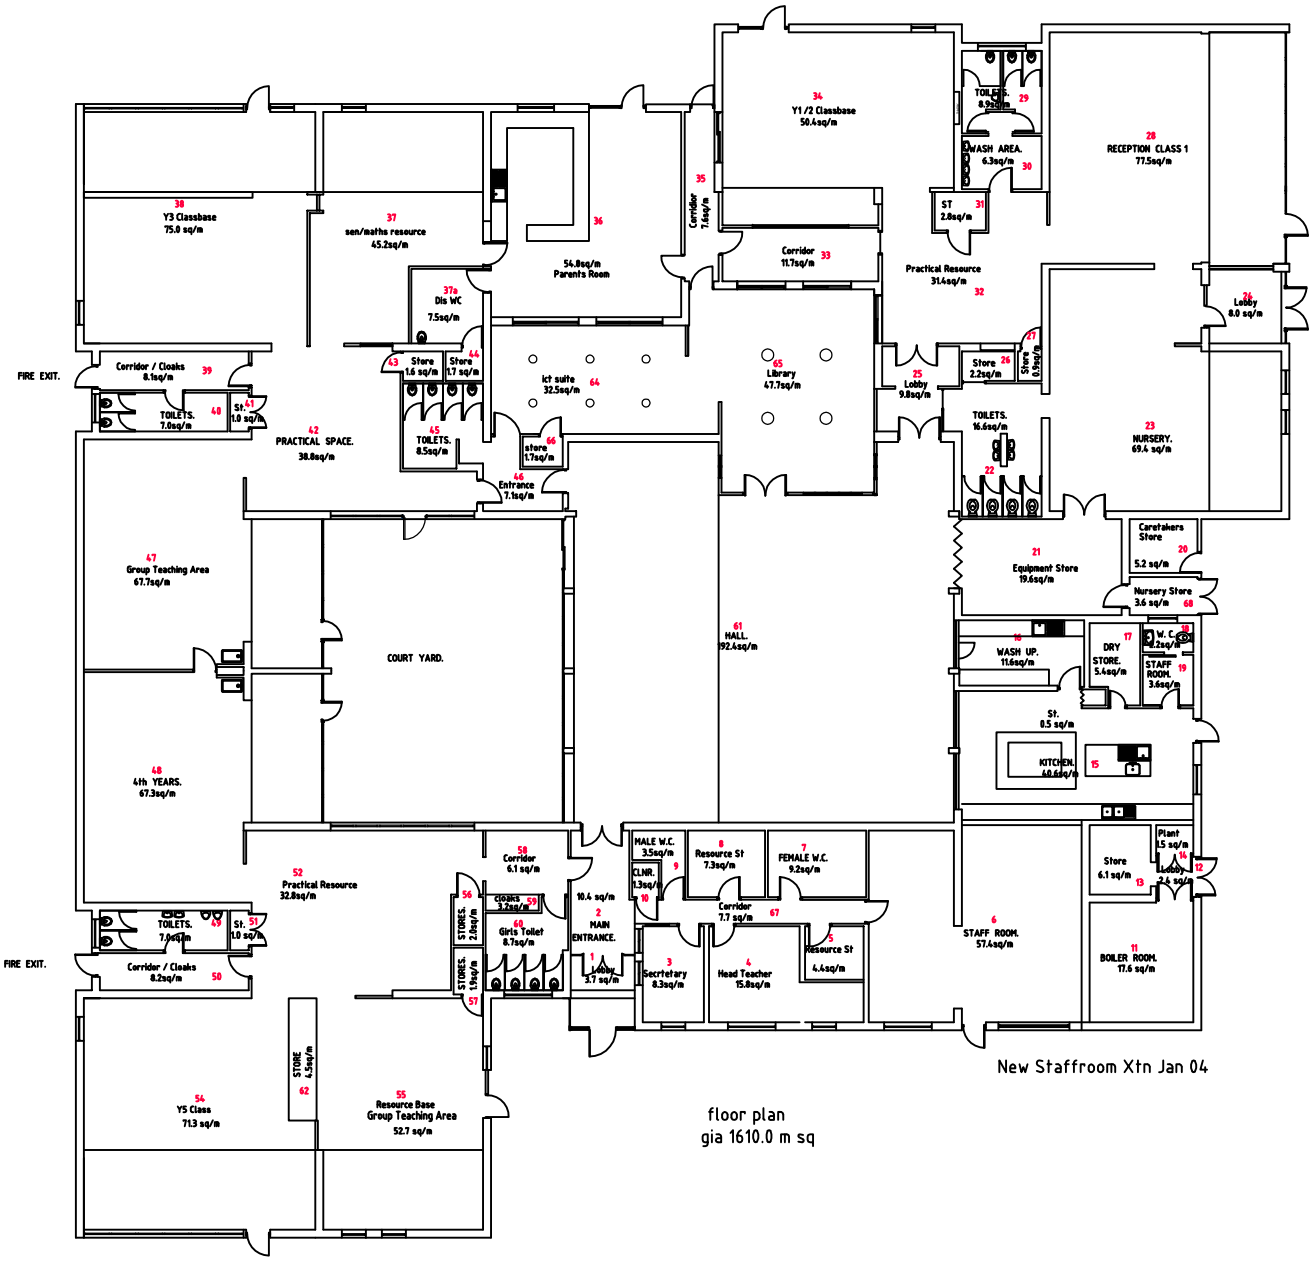

floor plan
gia 1610.0 m sq

New Staffroom Xtn Jan 04

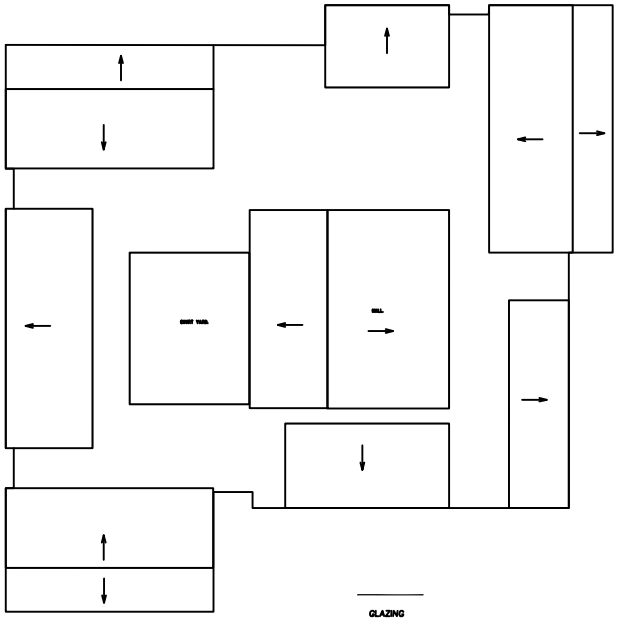

ROOF PLAN

REV	DATE		INITIALS	REVIEWED

WIRRAL
TECHNICAL SERVICES DEPARTMENT

Cheshire Lines Building,
Canning Street,
Birkenhead,
Wirral. CH41 1ND.
Tel. 0151 - 606 2000
Fax. 0151 - 606 2150
e-Mail: technicalservices@wirral.gov.uk

PROJECT
CATHCART STREET PRIMARY SCHOOL
CATHCART STREET
BIRKENHEAD CH41 3JY

DRAWING TITLE
EXISTING FLOOR PLANS

DRAWN	REVIEWED	AUTHORISED	DRAWING NO.	REV.
SJC	GM	GM	C18719/01	

SCALE 1:100 1:200 Printed @ A1
DATE FEB 10
UPRN 067001132000
G.A. DOCUMENT REFERENCE: 249.6-D (08 AUGUST 2008)