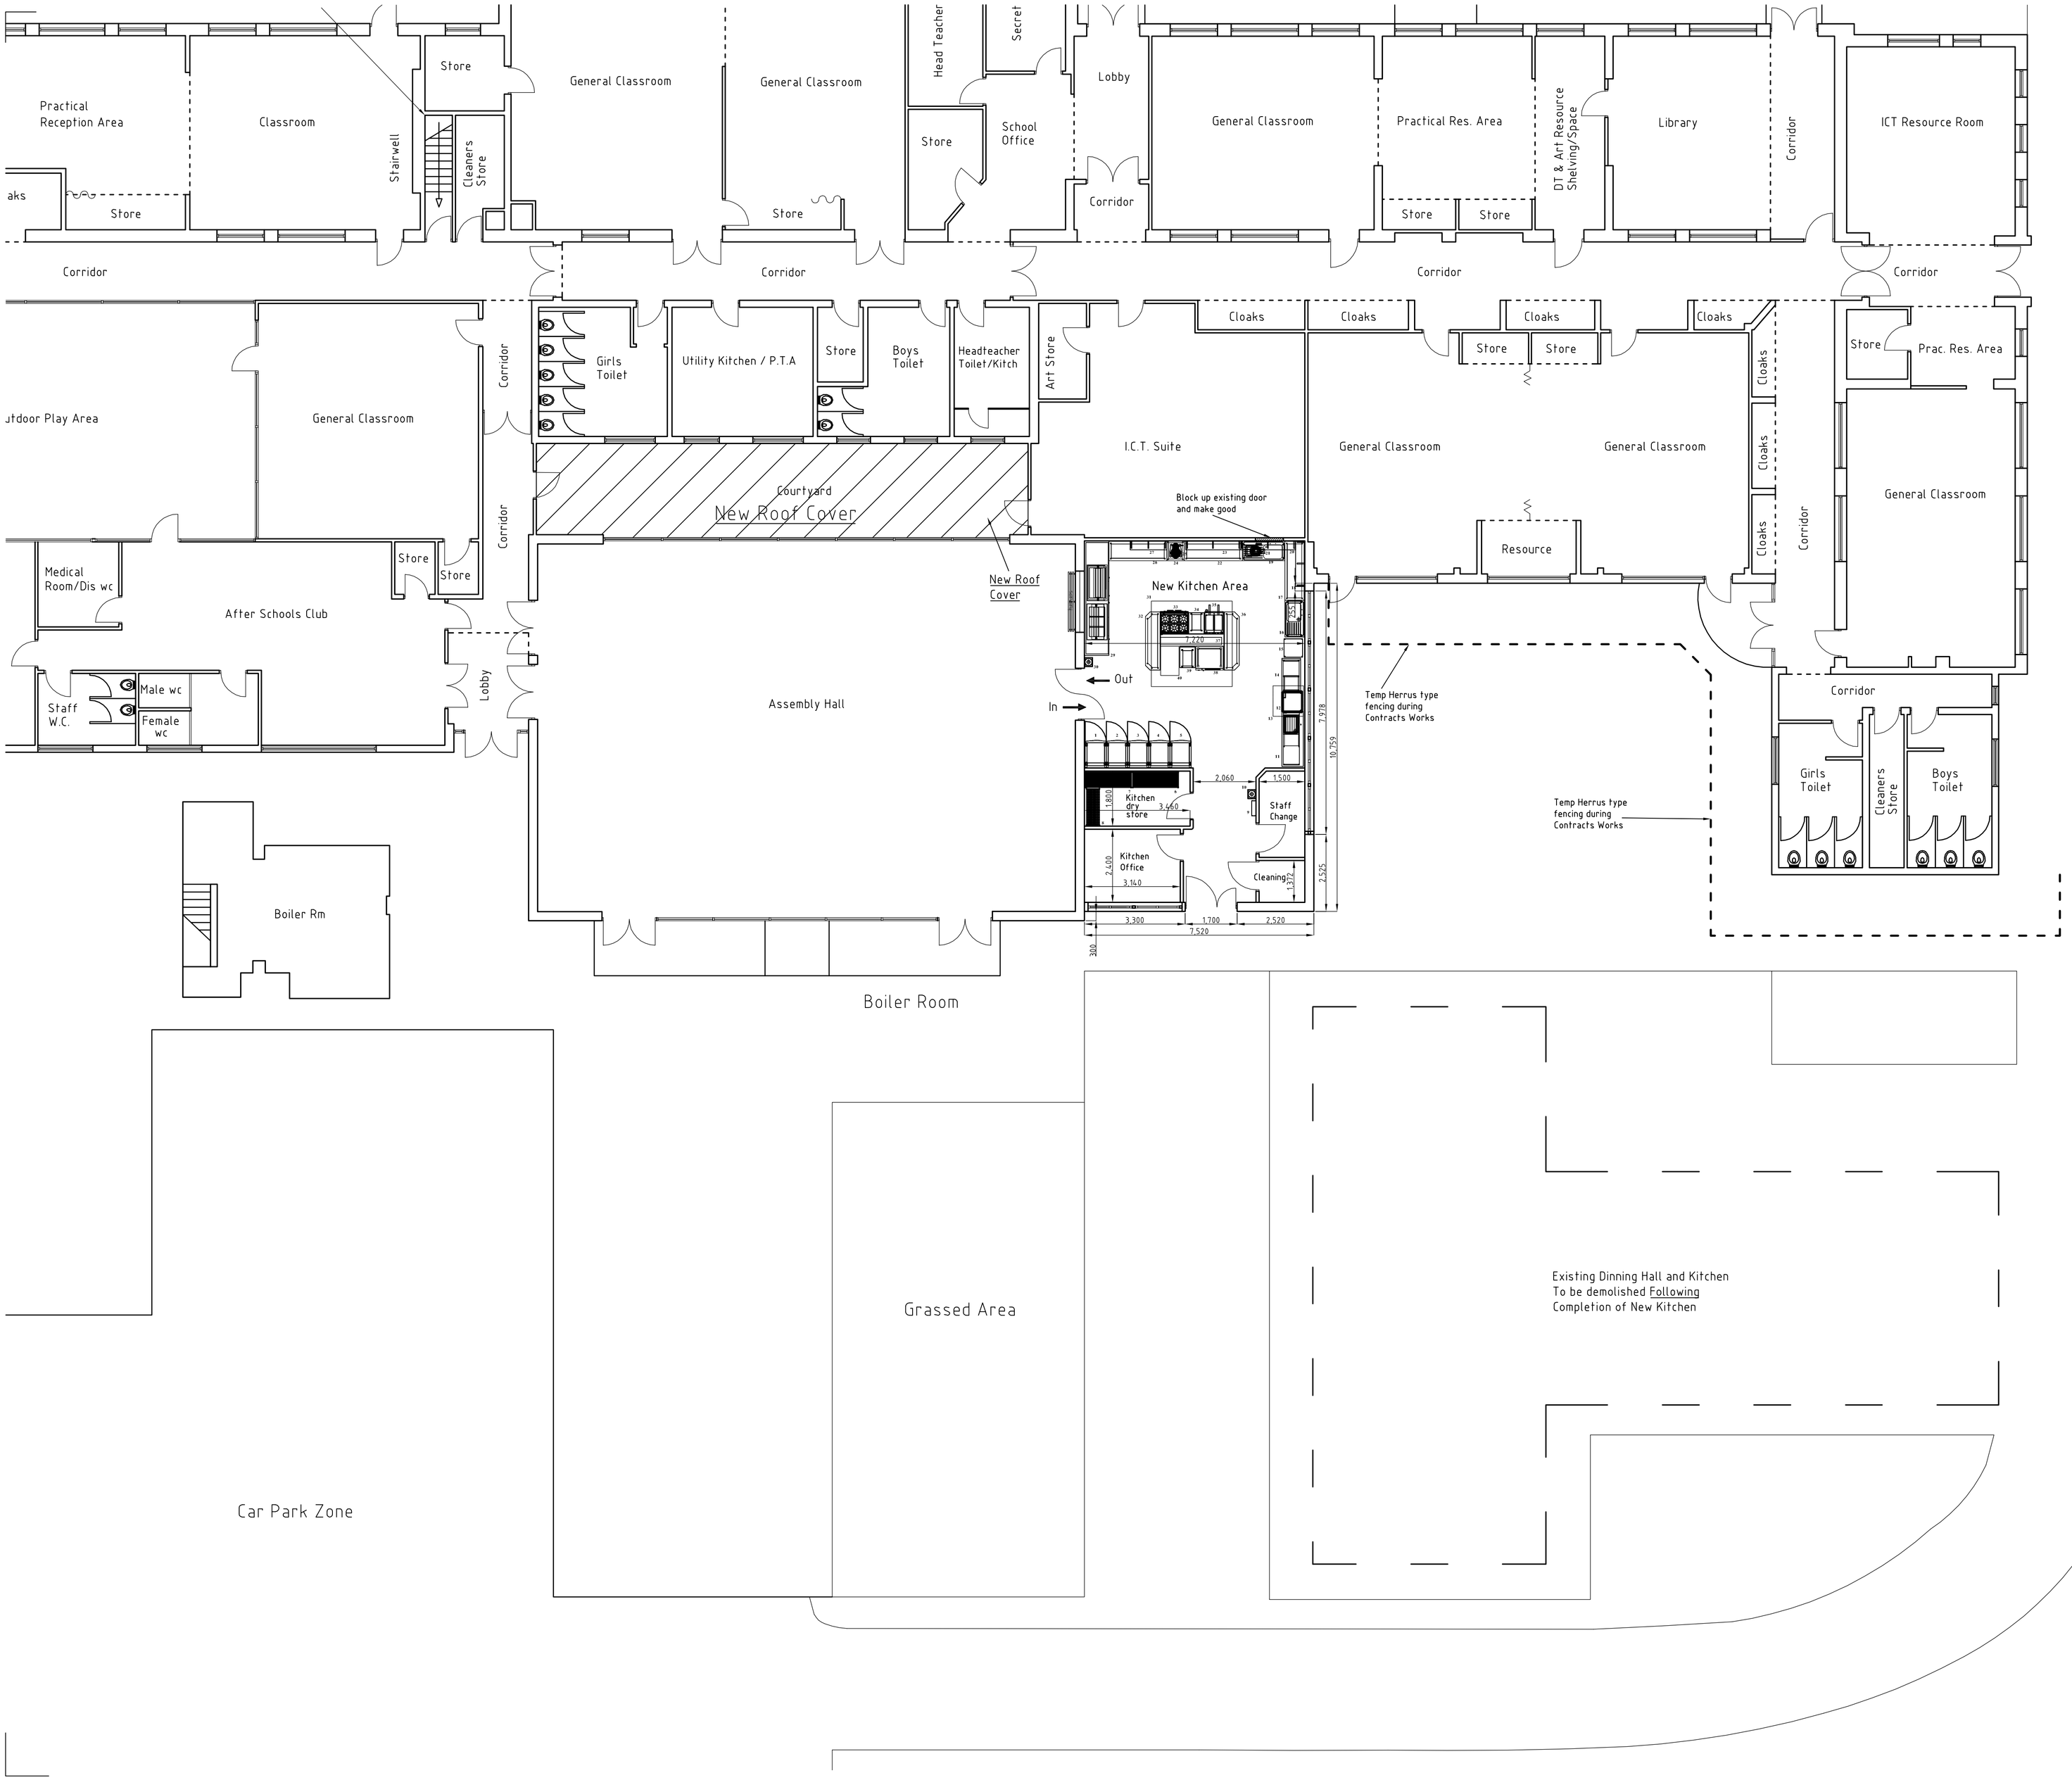

NOTES
WRITTEN DIMENSIONS TO BE PREFERRED TO SCALED.

This Map is Reproduced from Ordnance Survey Material with the Permission of Ordnance Survey on Behalf of The Controller of Her Majesty's Stationery Office. © Crown Copyright.
Unauthorised Reproduction Infringes Crown Copyright and May Lead to Prosecution or Civil Proceedings.
Licence Number 100019803. Published 2008.

REV	DATE		INITIALS	REVIEWED

WIRRAL
TECHNICAL SERVICES DEPARTMENT

Cheshire Lines Building,
Canning Street,
Birkenhead,
Wirral. CH41 1ND.
Tel. 0151 - 606 2000
Fax. 0151 - 606 2188
e-Mail: technicalservices@wirral.gov.uk

ISO 9001 : 2000. Certificate No. FS 29982
003

PROJECT
Heygarth Primary
Heygarth Road, Eastham
CH62 8AG

DRAWING TITLE
Proposed Site Plan

DRAWN	REVIEWED	AUTHORISED	DRAWING NO.	REV.
IKS			C18447/03	
SCALE 1:100	Printed @ A1		UPRN 170701062000	
DATE Oct 08				

Q.A. DOCUMENT REFERENCE: 249.6–D (08 AUGUST 2008)